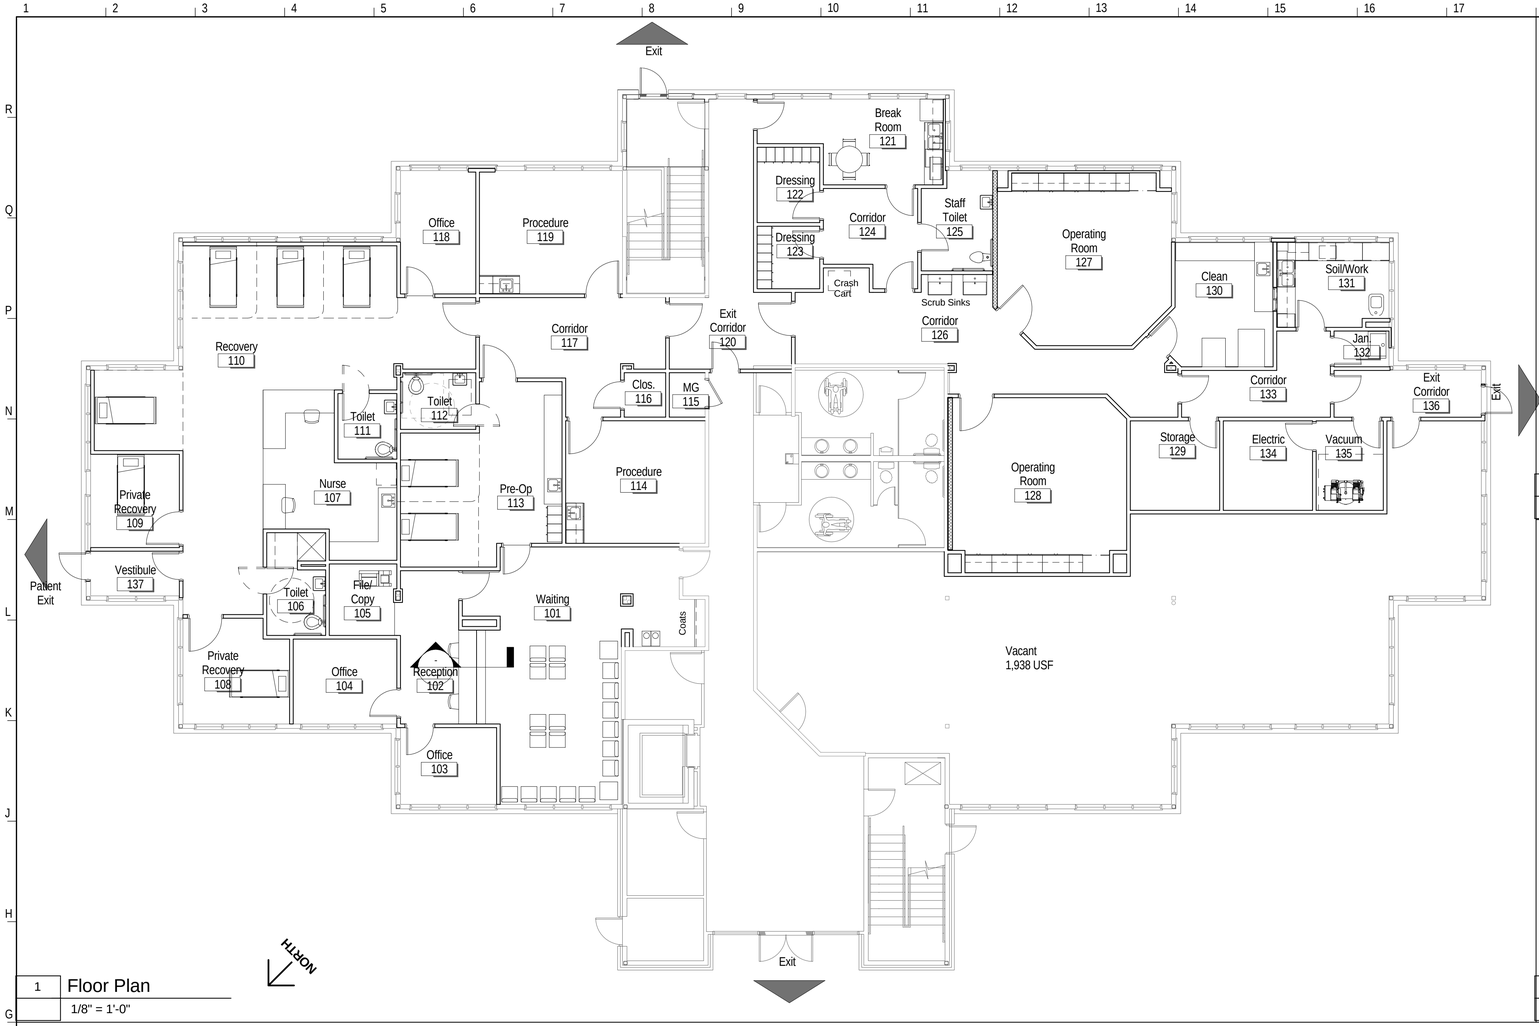

1 Floor Plan
1/8" = 1'-0"

NORTH

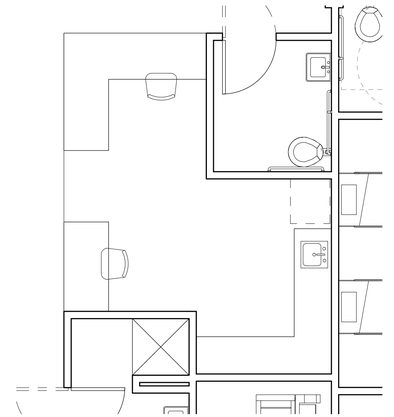

2 EP Nurse Station
A2 1/4" = 1'-0"

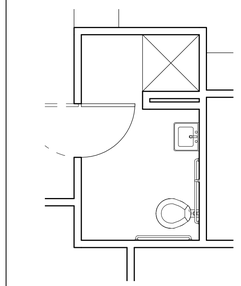

4 EP Toilet RM.106
A2 1/4" = 1'-0"

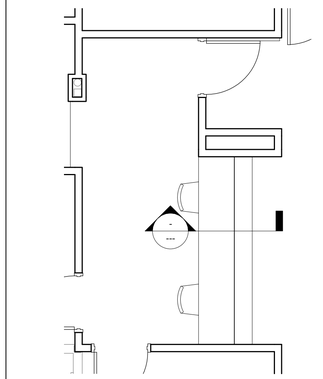

3 EP Reception
A2 1/4" = 1'-0"

Kissing Camels Surgery Center

Tenant Improvement

2955 Professional Place
Colorado Springs, CO 80904

ISSUED FOR:

Preliminary Plan	30 July 2009

Gastinger Walker Harden Architects
817 Wyandotte
Kansas City, MO 64105
816 421 8200 p
816 421 1262 f
www.gwhm.com

KEY PLAN

Drawn By Author
Checked By Checker

Floor Plan

A1

Project Number: 09192

© Copyright 2009

J:\SurgCenter Development\09192 SurgCenter Colorado Springs\Drawings\Colorado_Springs.rvt